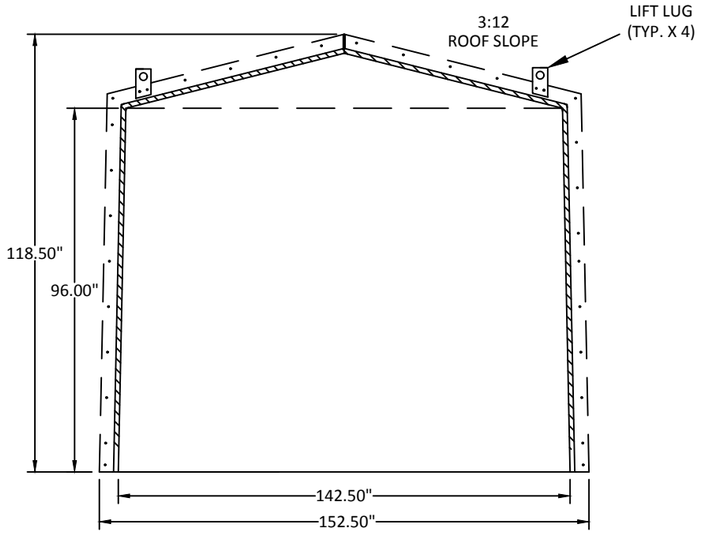

FRONT ELEV.

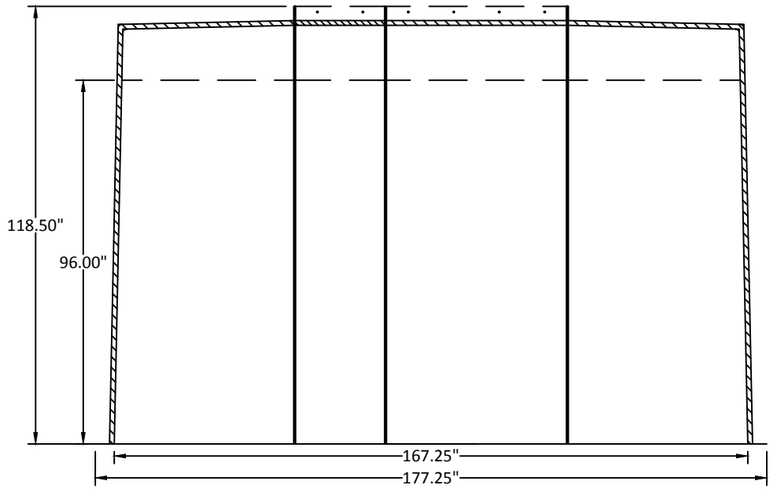

RIGHT ELEV.

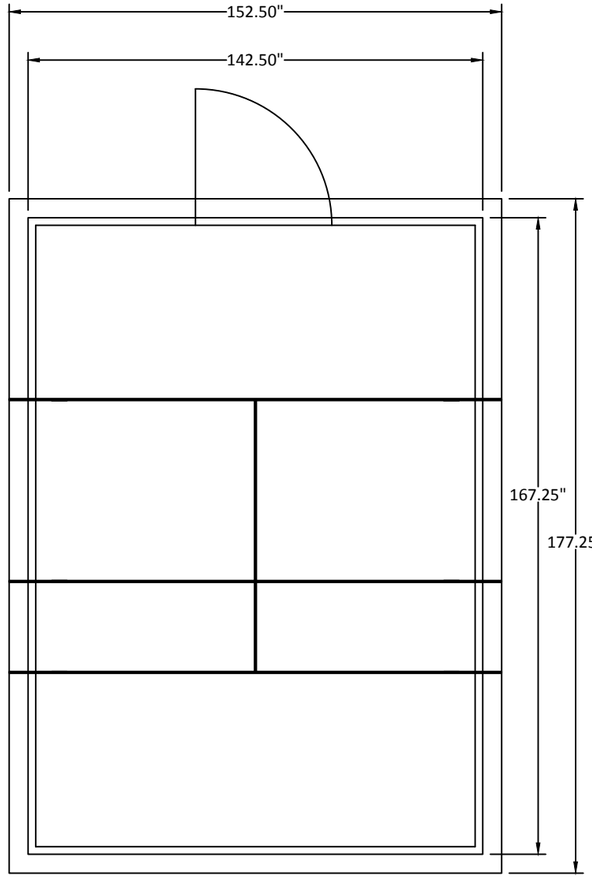

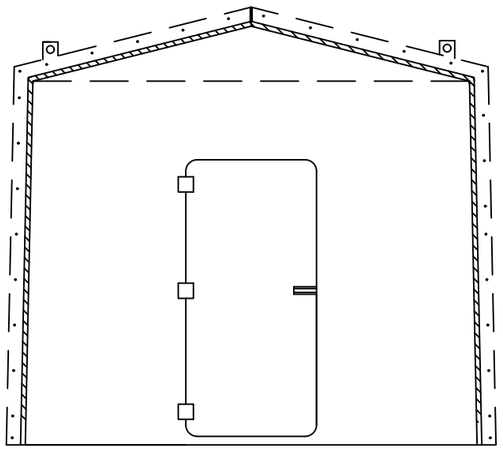

REAR ELEV.

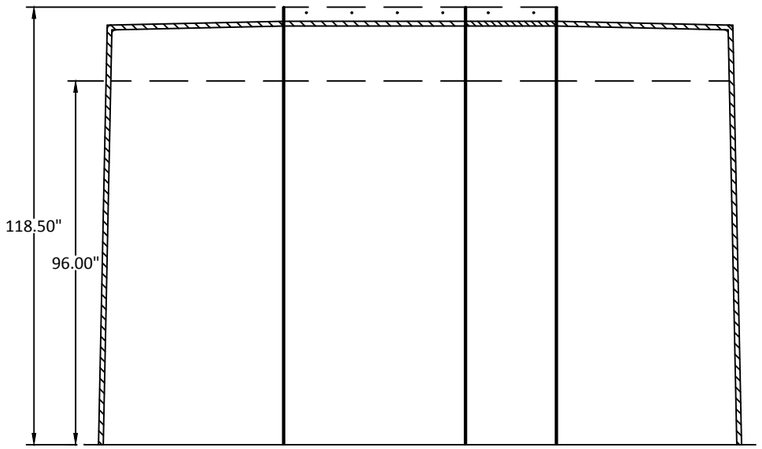

LEFT ELEV.

NOTES:
-EXTERIOR COLOR IS TAN
-ALL MEASUREMENTS ARE NOMINAL
-1" THICK FOAM INSULATION IN WALLS
-FIBREGLASS REINFORCED PLASTIC WALLS

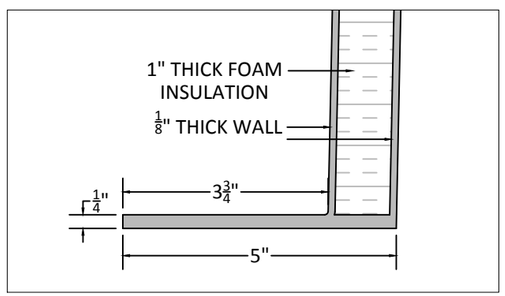

EXTERNAL FLANGE DETAIL

\Job Files\2010\Mocoat Drawings\MOCOAT-vector March 2009.jpg

6224 29th Street SE
Calgary, Alberta T2C 1W3
TEL (403) 236-7738
FAX (403) 287-7728

NO.	DATE D	DATE MO.	DATE YR.	REVISION	BY
1	7	11	11	WINDOW AND DOOR LOCATIONS	DB

NO.	DATE D	DATE MO	DATE YR	ISSUED FOR	BY

CLIENT INFO

MOCOAT MV SERIES
12' x 14' x 8' BUILDING

DRAWN BY: MW
REVIEWED BY: REVIEWED
SCALE: NTS
DATE: 2019/04/16

CLIENT APPROVAL
SIGNATURE
DATE

ISSUE FOR: APPROVAL
PROJECT NO.: --

MV12X14X8